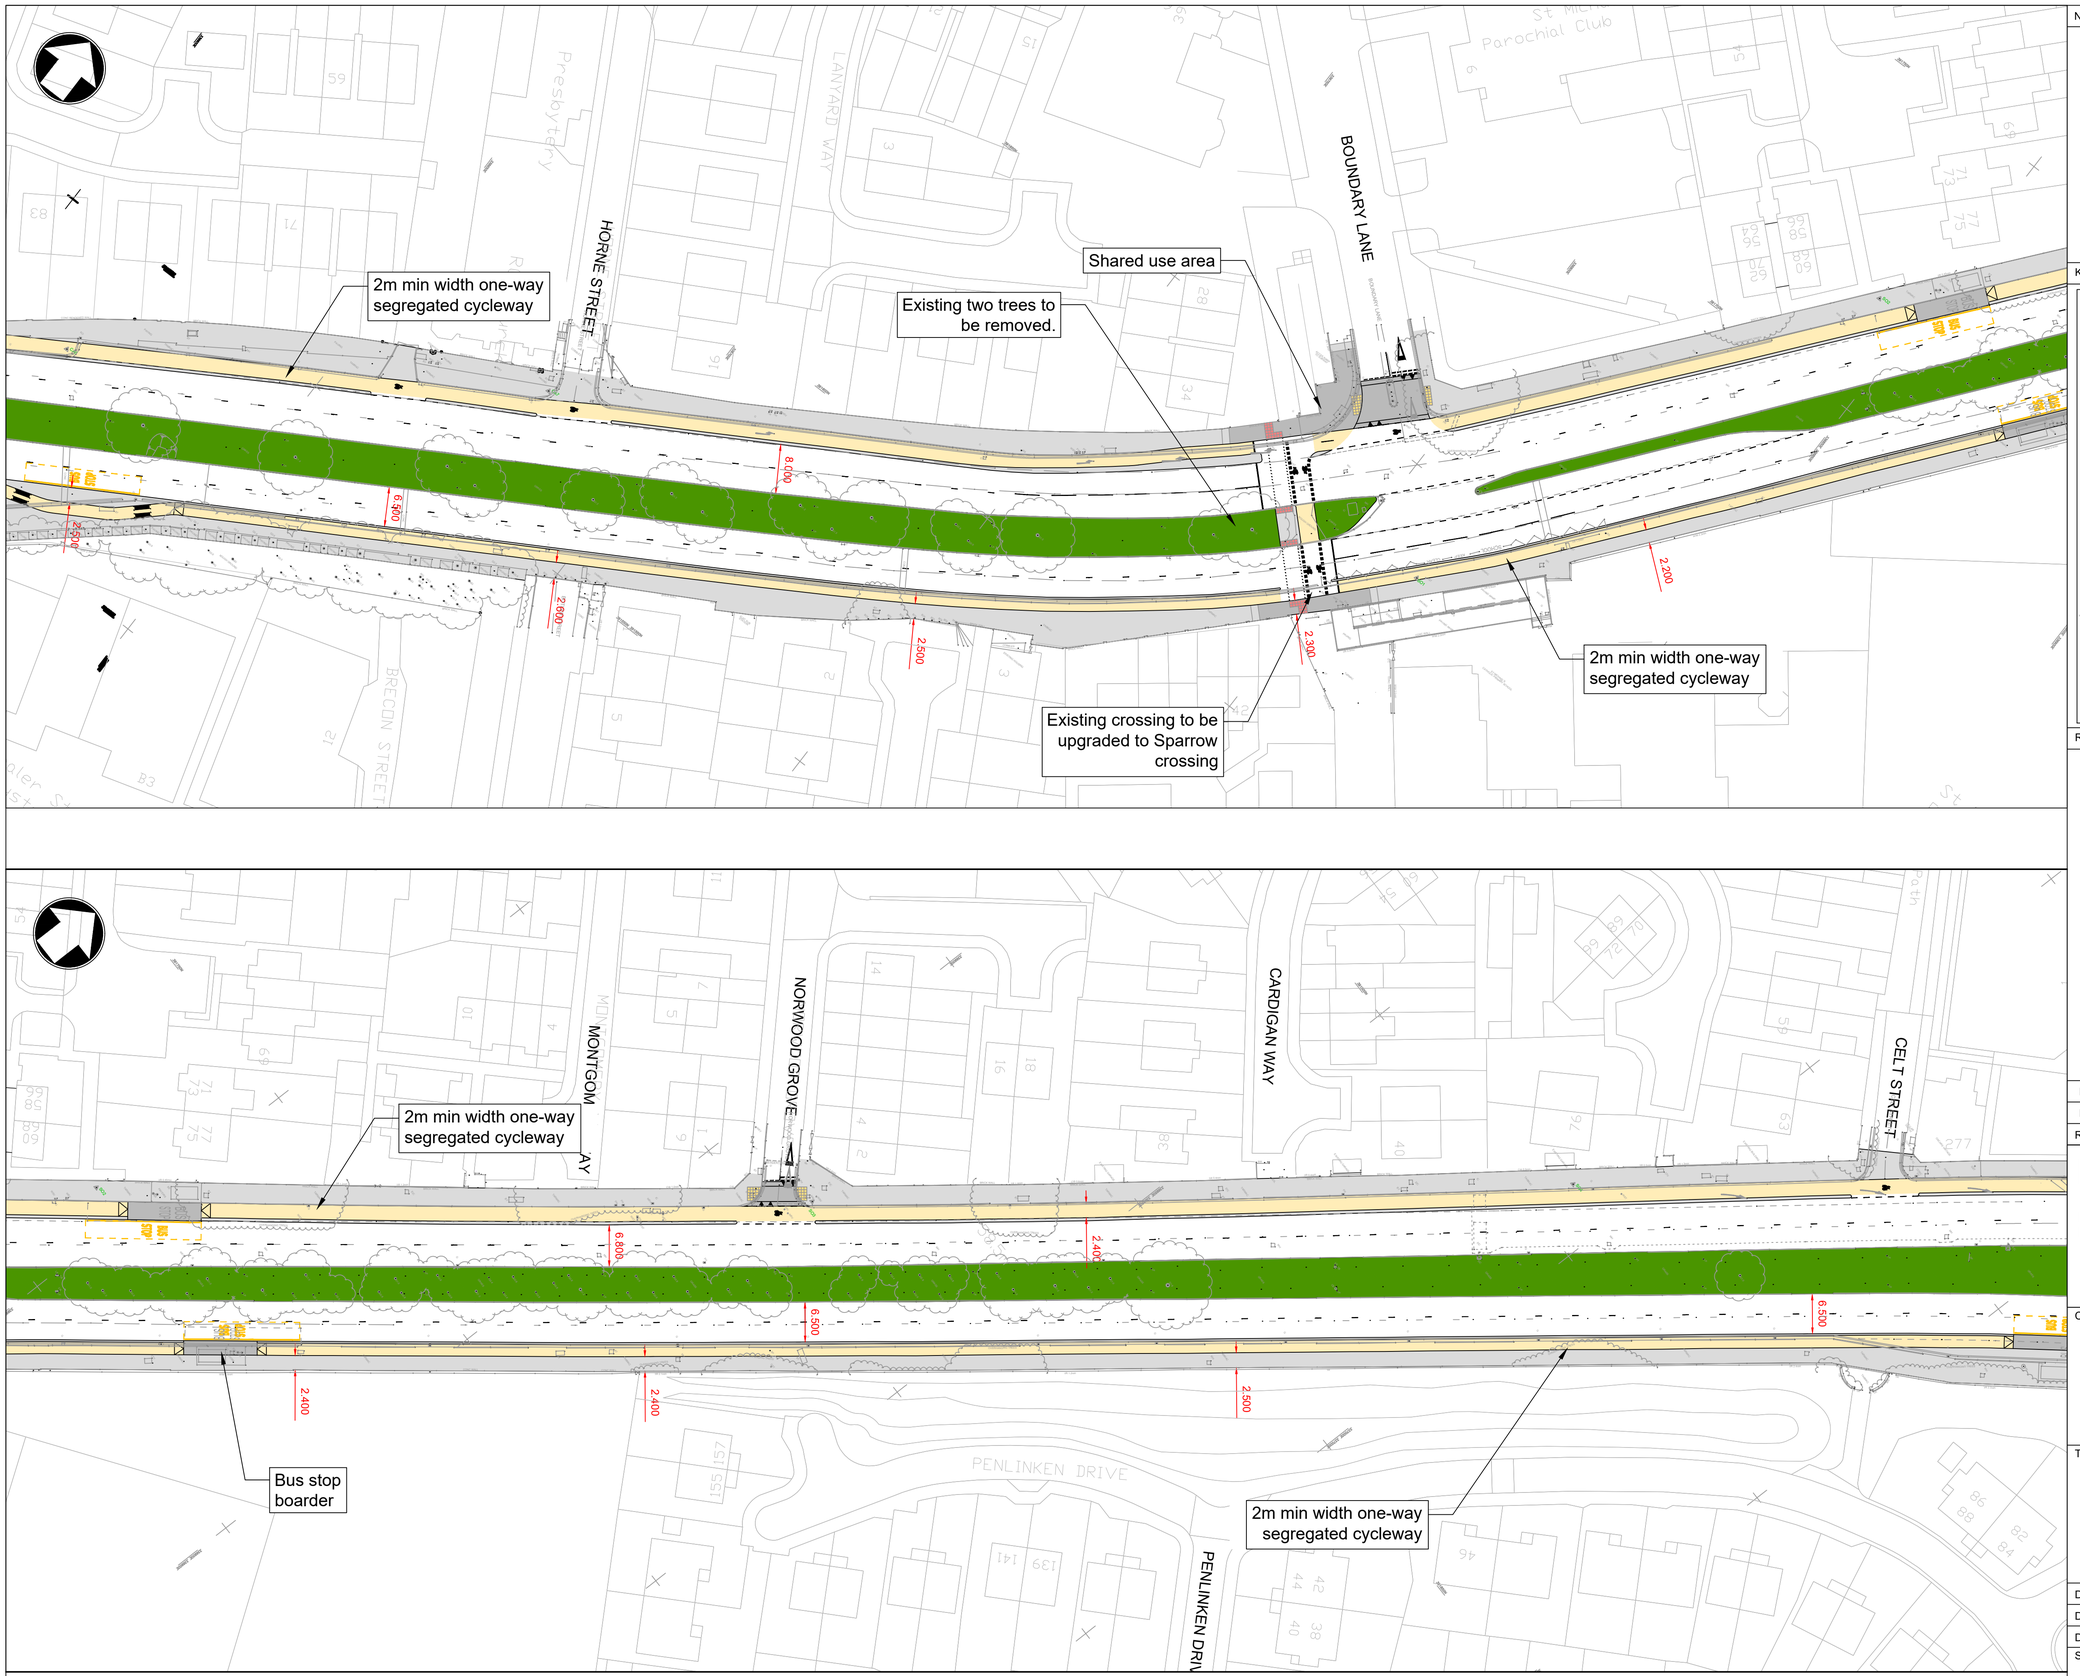

Notes

Key to symbols

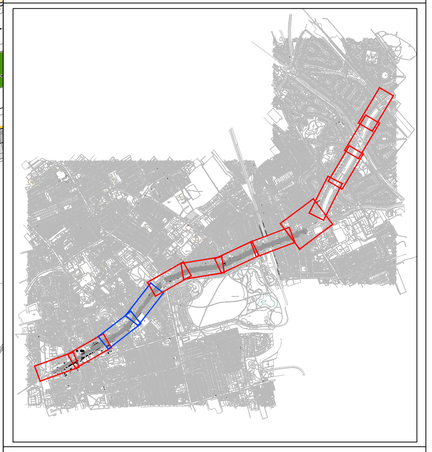

Reference drawings

Rev	Date	Drawn	Description	Ch'k'd	App'd
P2	31.10.2022	CD	Client Comments	SW	DC
P1	19.10.2022	CD	Draft Issue	SW	DC

MOTT MACDONALD
Ground floor
Royal Liver Building
Liverpool
L3 1JH
United Kingdom
T +44 (0)151 482 9910
F +44 (0)151 236 2985
W mottmac.com

Client

DRAFT

Title

West Derby Road
Proposed Active Travel Route
Sheet 2 of 7

Designed	C.Drury	CD	Eng check	S.Williamson	SW
Drawn	C.Drury	CD	Coordination	D.Crockett	DC
Dwg check	S.Williamson	SW	Approved	D.Crockett	DC

Scale at A1	Status	Rev	Security
1:500	STD	P2	STD

Drawing Number
397771-MMD-AC-XX-SK-C-0202

© Mott MacDonald Limited
This document is issued for the party which commissioned it and for specific purposes connected with the captioned project only. It should not be relied upon by any other party or used for any other purpose.
We accept no responsibility for the consequences of this document being relied upon by any other party, or being used for any other purpose, or containing any error or omission which is due to an error or omission in data supplied to us by other parties.